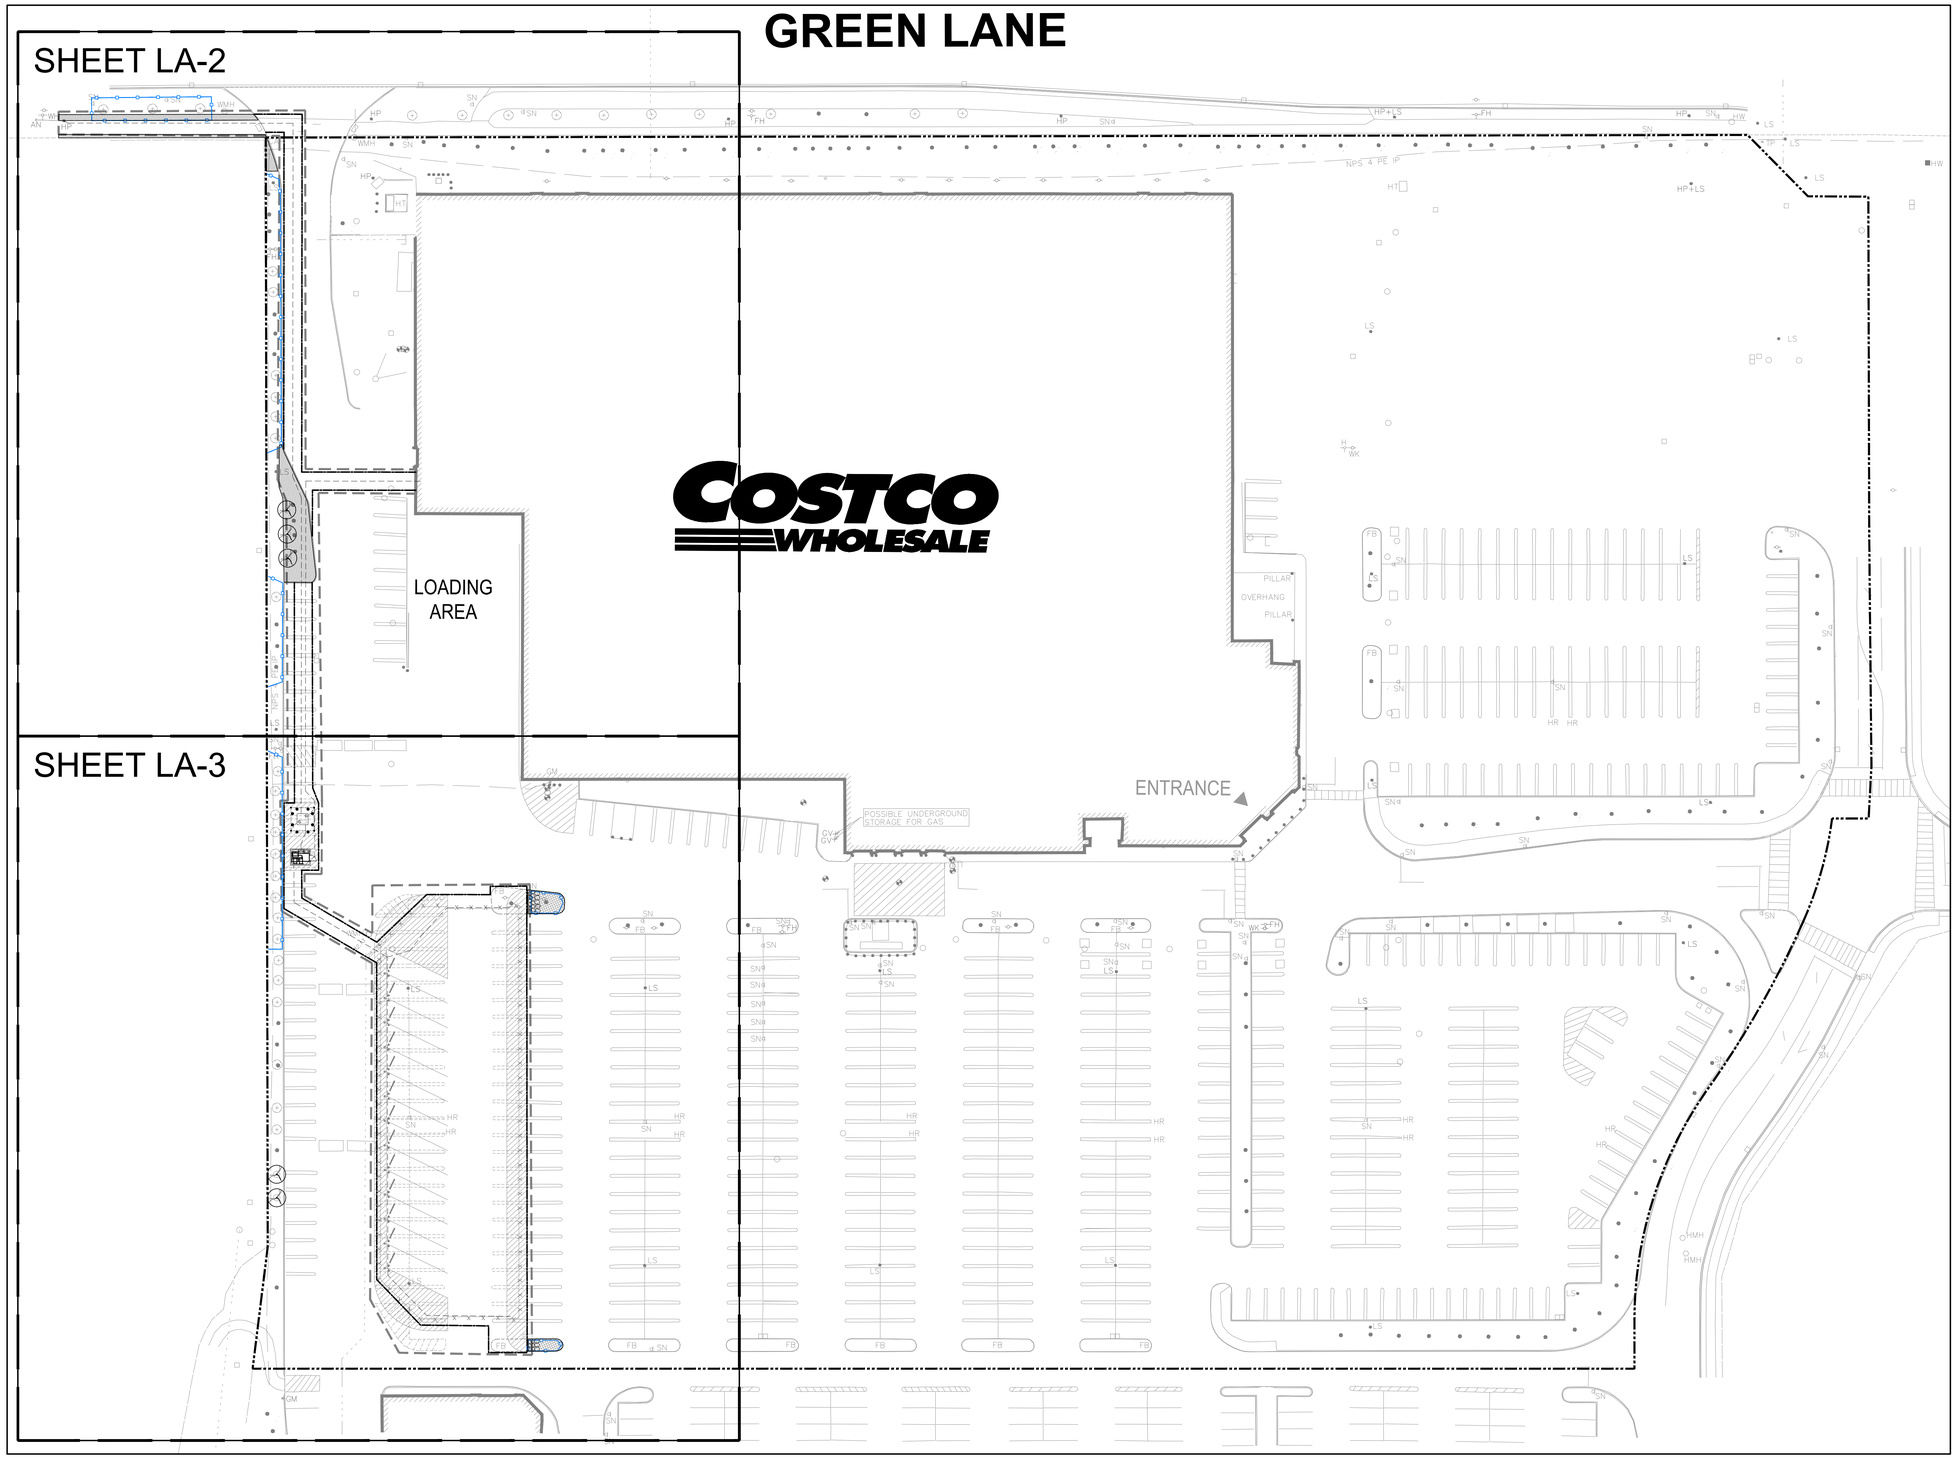

1 SITE CONTEXT PLAN
1 : 200

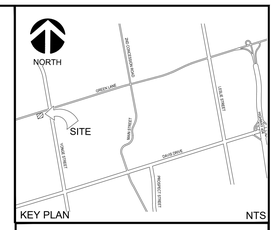

LEGEND:

- TREE PRESERVATION FENCE (REFER TO TPP DRAWINGS)
- PROPERTY BOUNDARY
- EXISTING TREE TO REMAIN
- PROPOSED PERENNIALS
- PROPOSED SOD
- PROPOSED MULCH BED
- PROPOSED DECIDUOUS TREE

No.	REVISIONS TO DRAWING	BY	DATE	APPR.
1	ISSUED FOR SPA	JW	2024-11-29	BV

ALL PREVIOUS ISSUES OF THIS DRAWING ARE SUPERSEDED

CLIENT
COSTCO WHOLESALE

MUNICIPALITY
TOWN OF NEWMARKET

PROJECT TITLE
COSTCO
BUSINESS CENTRE

SHEET TITLE
LANDSCAPE PLAN

CONSULTANT
wsp

ONTARIO ASSOCIATION OF LANDSCAPE ARCHITECTS
BENJAMIN D. VANDERVEEN
OALA
11/29/2024
Member

DESIGNED	DRAWN	CHECKED
JW	GM	BV

SCALE	DATE
1:200	NOVEMBER 2024

PROJECT NUMBER	DWG. NUMBER
211-07806-00-P01	LA-1

FILE NAME: \\corp.pbwan.net\ca\CATHL1D\D\014\1H-D1014\ANDCAD\JOBS\LANDSCAPE\BY PROJECT\Costco Wholesale\211-07806-00-P01 Costco Newmarket Business Centre\Drawings\Newmarket Business Centre_LA.dwg_LA-1 PRINTED ON: Wednesday 11/27/2024