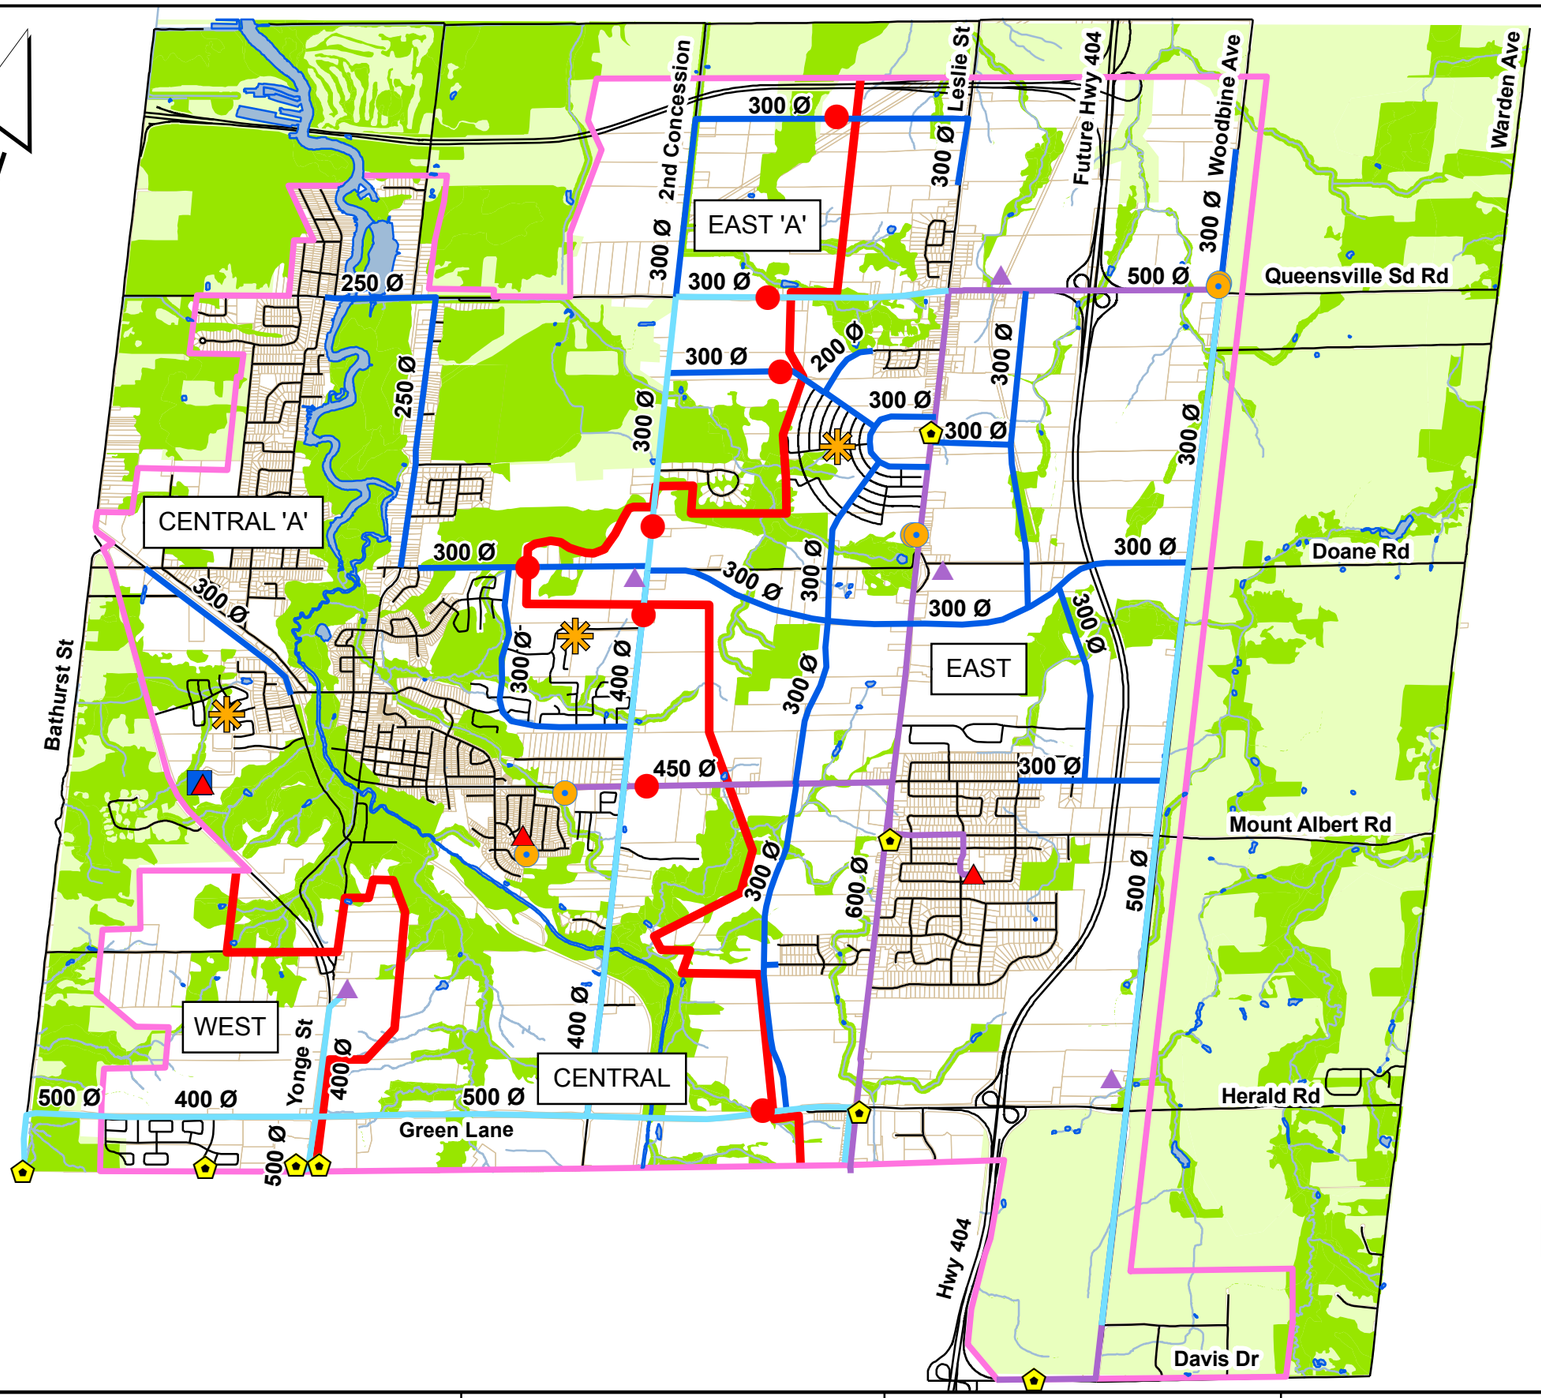

Legend

- Existing Region / Town Water Storage
  (Sharon & Holland Landing east tanks to be decommissioned)
- Existing Region / Town Well
- Existing Town Water Pump Station
- Exist. / Prop. Region Water Meter Chamber
- Proposed Pressure Reducing Valve
- Proposed Region Water Storage
- Existing Region Trunk Watermain
- Proposed Region Trunk Watermain
- Proposed Town Trunk Watermain
- Proposed Pressure District Boundary
- Service Area Boundary
- Special Study Area
- Natural Heritage Systems A and B
- Greenbelt
- Watercourse
- Waterbody
- EAST — Proposed Pressure District

NOTE: TOWN EXISTING AND PROPOSED LOCAL SYSTEMS ARE NOT SHOWN. INFRASTRUCTURE ALIGNMENTS SHOWN ARE CONCEPTUAL.

Town of East Gwillimbury — Thinking Green!

GENIVAR

0 0.5 1 2 Km

PROJECTED WATER SYSTEM ULTIMATE BUILDOUT SCENARIO

Figure No. 4

Project No. 5941
April 2009